REFER TO BASE BID BASIN
PLANTING ENLARGEMENT BELOW

EXISTING PAVING EDGE

REFER TO STEPPING STONE
AND PLANTING ENLARGEMENT BELOW

EXISTING PAVING EDGE

EXISTING PAVING EDGE

BASE BID SEEDING ALONG PROPOSED WALK
SHOULD FEATHER INTO EXIST. GRADES

225 | MISCANTHUS SINENSIS 'GRACILLIMA'
82 CONT. SPACED 36" O.C.
TO BE LOCATED IN FIELD BY LANDSCAPE ARCHITECT

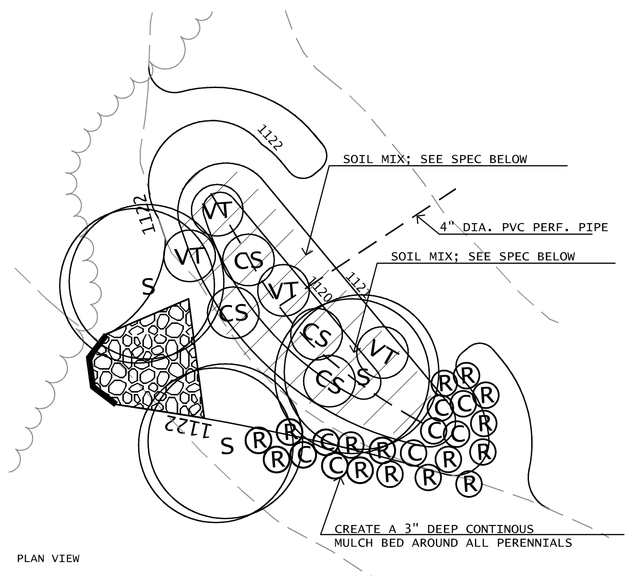

PLAN VIEW

BASE BID BASIN - PLANTING ENLARGEMENT

SCALE: 1" = 10'-0"

BASIN PLANTING LEGEND

S	CORNUS SERICIA REDTWIG 5 GAL.	VT	VIBURNUM TRILOBUM CRANBERRYBUSH 5 GAL.
©	ECHINACEA PURPUREA PURPLE CONEFLOWER 1 GAL.	CS	VIBURNUM TRILOBUM CRANBERRYBUSH 5 GAL.
		Ⓡ	RUDBECKIA HIRTA BLACK EYED SUSAN 1 GAL.

INSTALL PLANT MIX IN BASINS.
SOIL MIX TO BE:
20% ORGANIC MUSHROOM MANURE
30% SAND AND PEA GRAVEL (NAT. STONE)
50% TOPSOIL CONSISTING OF -10% CLAY SOILS MAX.

15 c2.0 | 16 c2.0 PLANTING DETAILS, TYPICAL

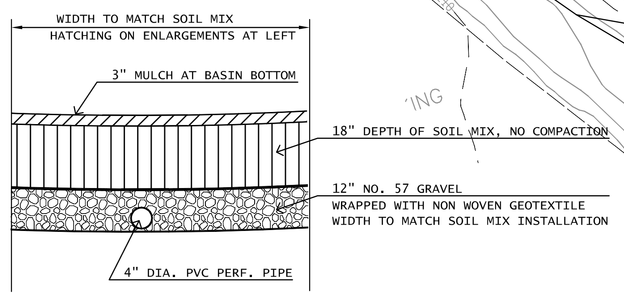

TYPICAL BASIN SECTION

REFER TO SITE PLAN FOR ACTUAL GRADES AND CONTOURING

SCALE: 1/2" = 1'-0"

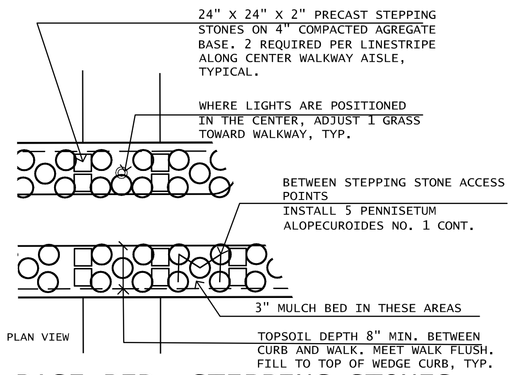

PLAN VIEW

BASE BID- STEPPING STONES AND PLANTING

SCALE: 1" = 10'-0"

PROPOSED SEEDING LEGEND

TOPSOIL SPREAD: 4" DEPTHS MAX
LAWN SEEDING
MULCHING

TOPSOIL SPREAD: 4" DEPTH MAX OVER CLEAN FILL REQUIRED TO BRING FINISHED GRADE TO REQUIRED ELEVATIONS
LAWN SEEDING
MULCHING

CONTRACTOR TO ASSUME AN IMBALANCE OF SUITABLE TOPSOIL. AS BASE BID, IMPORT TOPSOIL QUANTITY REQUIRED TO COMPLETELY FINISH ALL PROPOSED DISTURBANCE AREAS, AND ELEVATION ADJUSTMENTS TO FINISHED GRADE.

FEATHER SEEDING AND TOPSOIL A MIN. 8FT. FROM PROPOSED EDGES OF WALKS, CURBS AND PAVING UNLESS DISTANCE IS FURTHER ON THIS PLAN.

39 | HALKA THORNLESS HONEYLOCUST 16
GLEDITSIA TRIACANTHOS 'INERMIS' HALKA c2.0
2 1/2" CAL. B&B

GRAPHIC SCALE
0 20 40 80
(IN FEET)
1 inch = 20 ft.

Revisions
REVISED 5-26-2006

Date 26 MAY 2006
Scale
Drawn By

CDA
CHAMBERS DESIGN ASSOCIATES
SITE DESIGN CONSULTANTS
LANDSCAPE ARCHITECTS
PHONE (724) 940-4222
FAX (724) 772-6021
P.O. BOX 2016 WARRENDALE PA 15086
100 WILDFLOWER LANE MARS PA 16046

CONSTRUCTION DOCUMENTS FOR
THE
WALKWAY CONNECTOR
AND
PARKING LOT RENOVATION
SETON HILL UNIVERSITY
GREENSBURG, PENNSYLVANIA

PLANTING PLAN

Project No. 05-008 Dwg. No. C 1.3